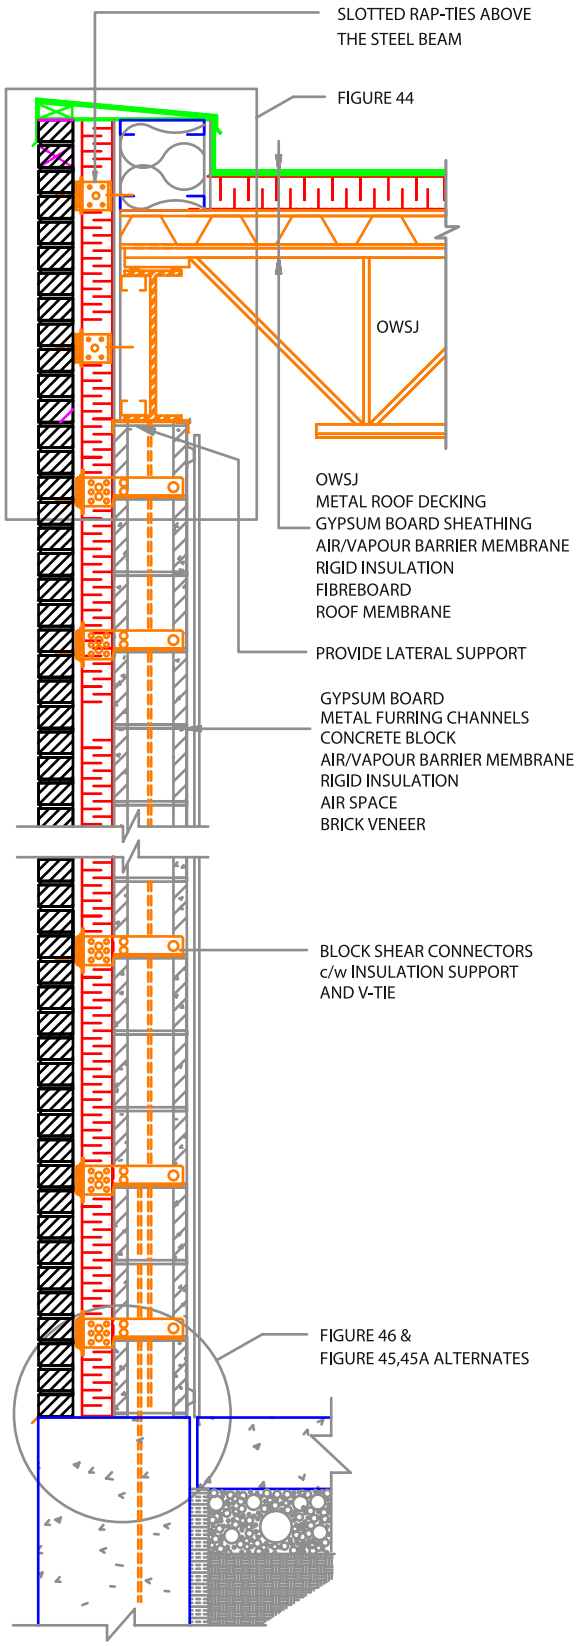

FIGURE 43 BRICK VENEER / CONCRETE BLOCK - O.W.S.J. CONNECTION
NTS @ STEEL BEAM